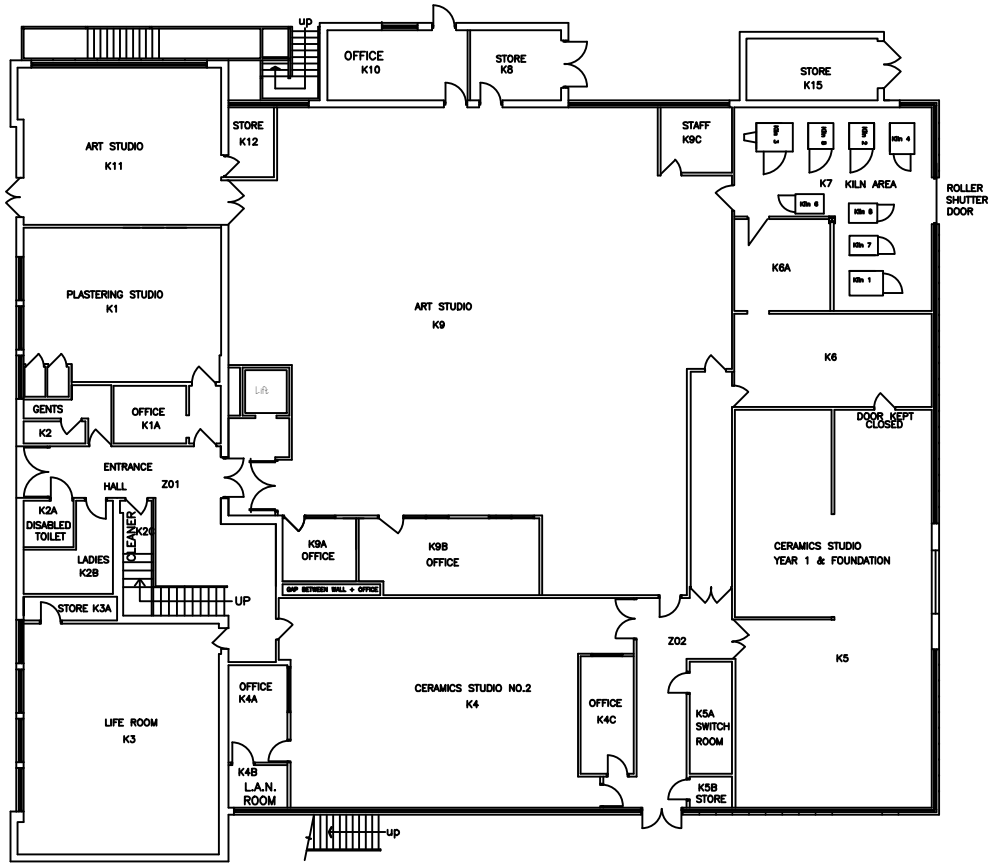


GROUND FLOOR PLAN

University of South Wales
Prifysgol De Cymru

ESTATES & FACILITIES
W BLOCK
TREFOREST
PONTYPRIDD
CF37 1DL
TEL: 01443 482649
FAX: 01443 482738

| | | | |
|---|---|---|---|
| CAMPUS | TREFOREST - MAIN CAMPUS | | |
| TITLE | KIDWELLY - GROUND FLOOR | | |
| DRAWING TITLE | FLOOR PLAN | | |
| DATE May 2015 | SCALE 1:200 | DRAWN SW | CHECKED GK |
| DRAWING NO. | | | REV |
| CAD FILE | | | |