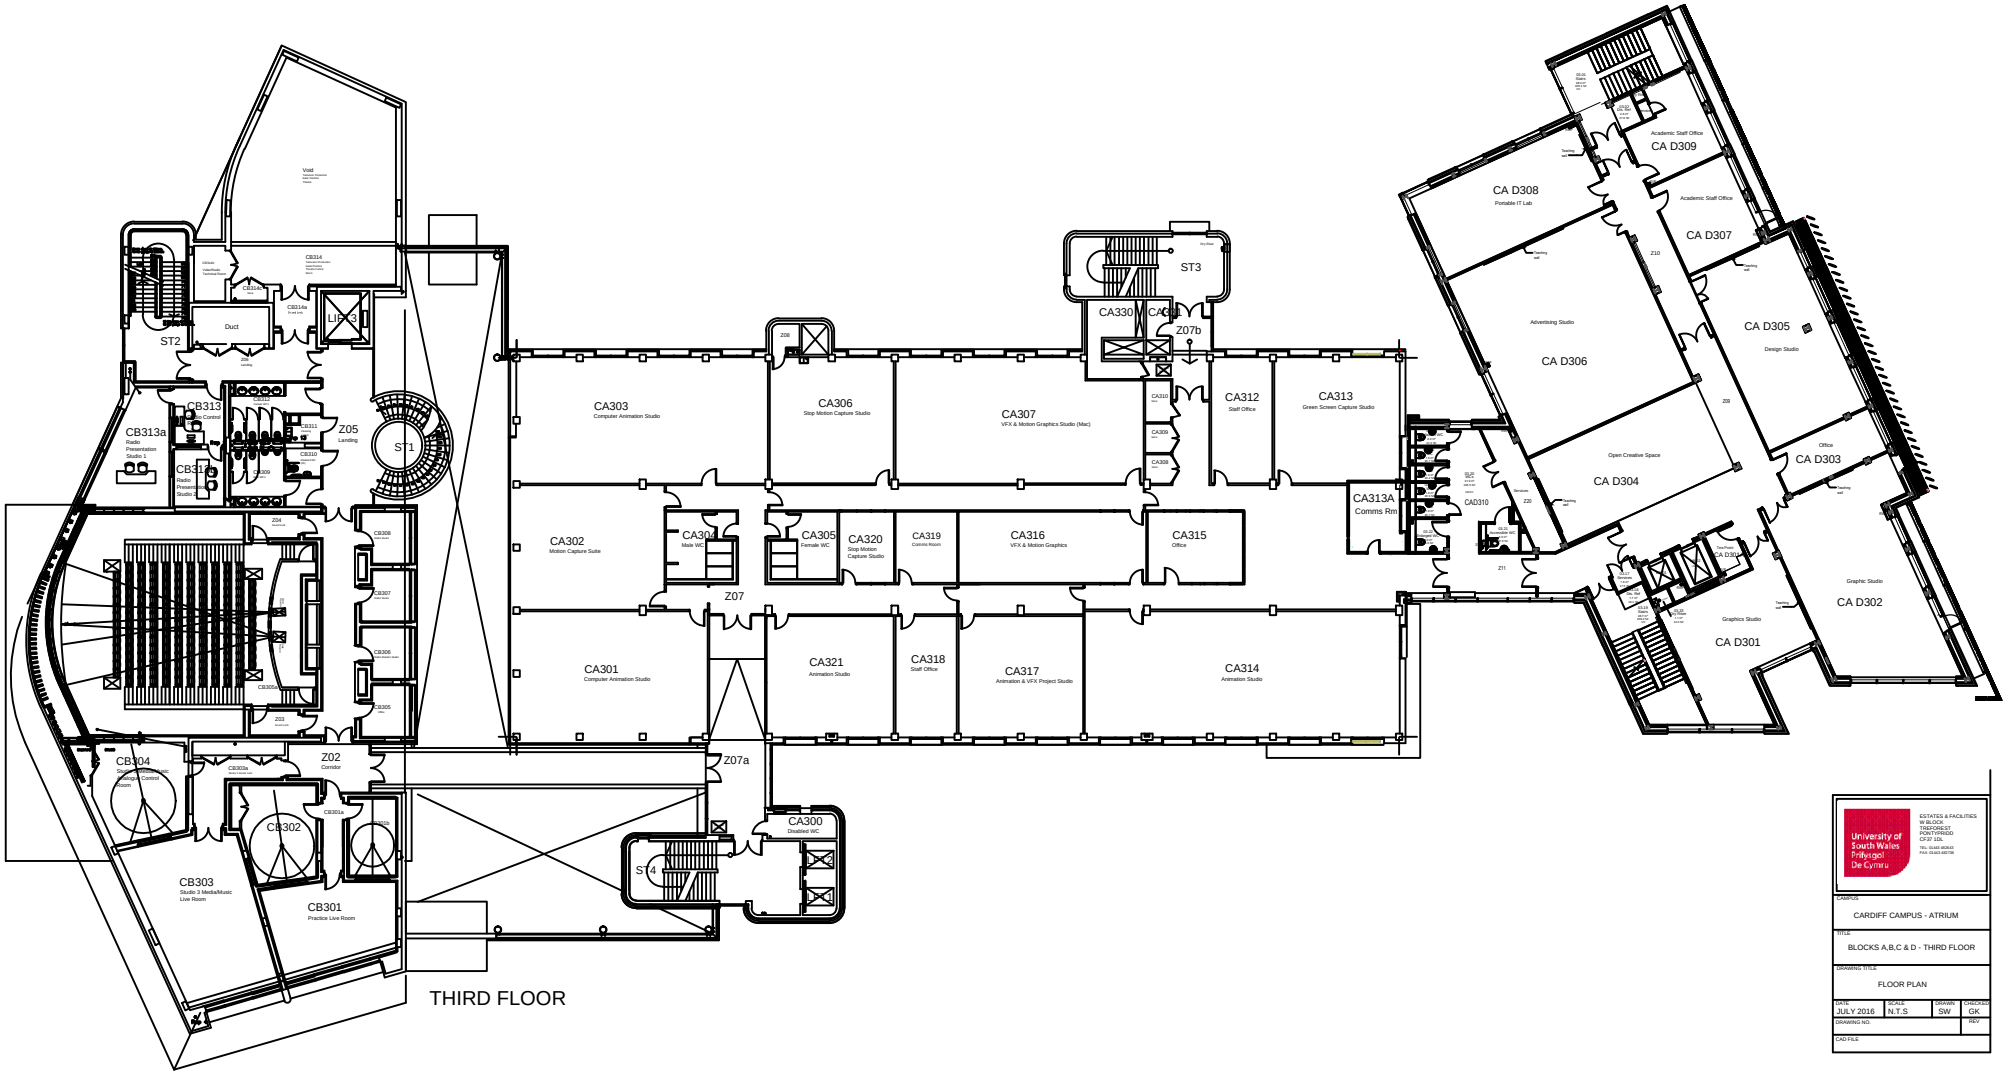

THIRD FLOOR

University of South Wales Prifysgol De Cymru

ESTATES & FACILITIES
W BLOCK
TREFOREST
PONTYPRIDD
CF37 1DL
TEL: 01443 482643
FAX: 01443 483758

CAMPUS: CARDIFF CAMPUS - ATRIUM

TITLE: BLOCKS A,B,C & D - THIRD FLOOR

DRAWING TITLE: FLOOR PLAN

DATE	SCALE	DRAWN	CHECKED
JULY 2016	N.T.S	SW	GK

DRAWING NO. | REV

CAD FILE